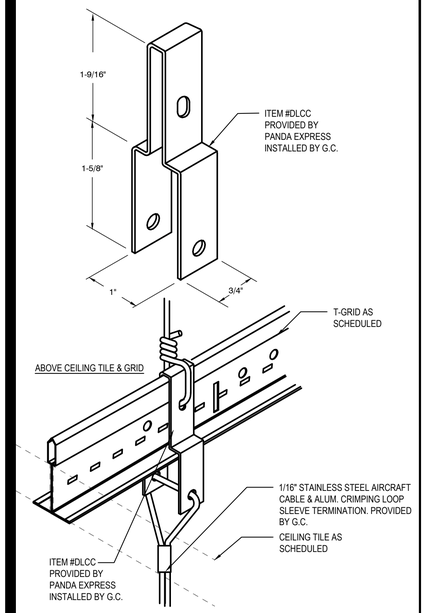

GENERAL NOTES FOR STANDARD CEILING SYSTEMS:

- INSTALL PER ASTM C636 AND PRODUCT INSTALLATION INSTRUCTIONS
- CONSULT YOUR LOCAL BUILDING CODE FOR ADDITIONAL REQUIREMENTS OUTSIDE OF ARMSTRONG INSTALLATION INSTRUCTIONS. THIS INCLUDES BUT IS NOT LIMITED TO BRACING OF TRANSITIONS, AND ADDITIONAL SEISMIC REQUIREMENTS.
- FIELD VERIFY ALL CONDITIONS AND DIMENSIONS.

DIRECT LOAD CLG CLIP DETAIL 11

Scale= 1"=1'-0" A-402

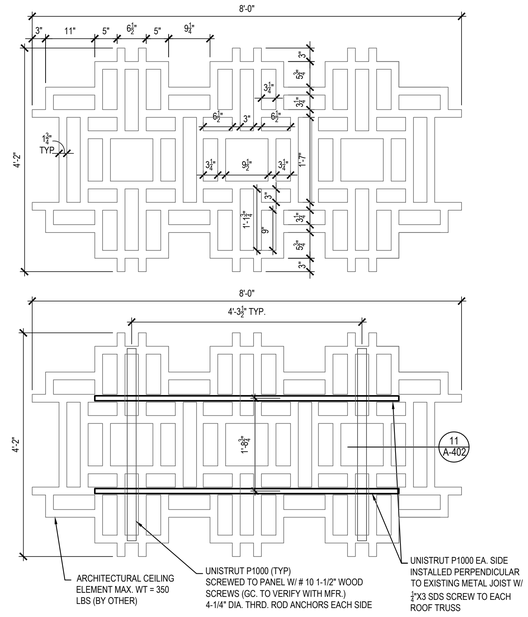

CEILING DECOR PANEL BOTTOM VIEW 10

Scale= 3/4" = 1'-0" A-402

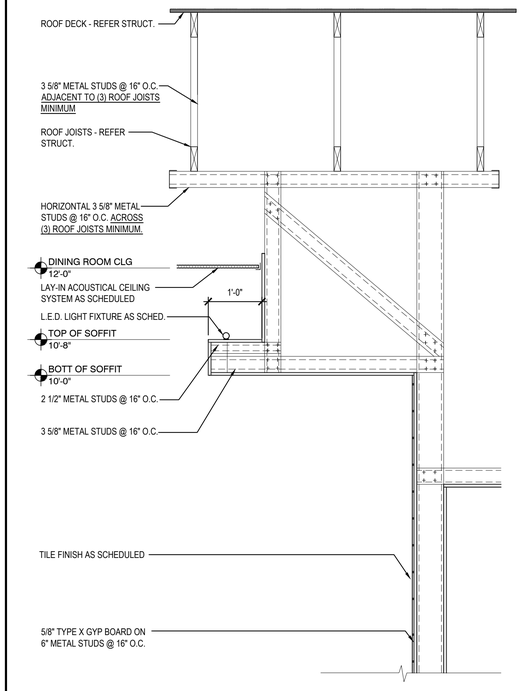

BEVERAGE STATION SOFFIT DETAILS 9

Scale= 3/4" = 1'-0" A-402

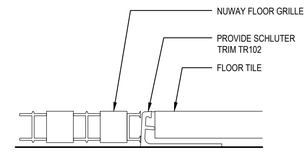

VESTIBULE FLOOR GRILLE 3

Scale= NTS A-402

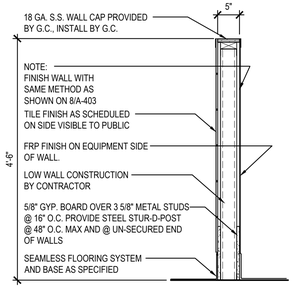

LOW WALL DETAIL 2

Scale= 3/4" = 1'-0" A-402

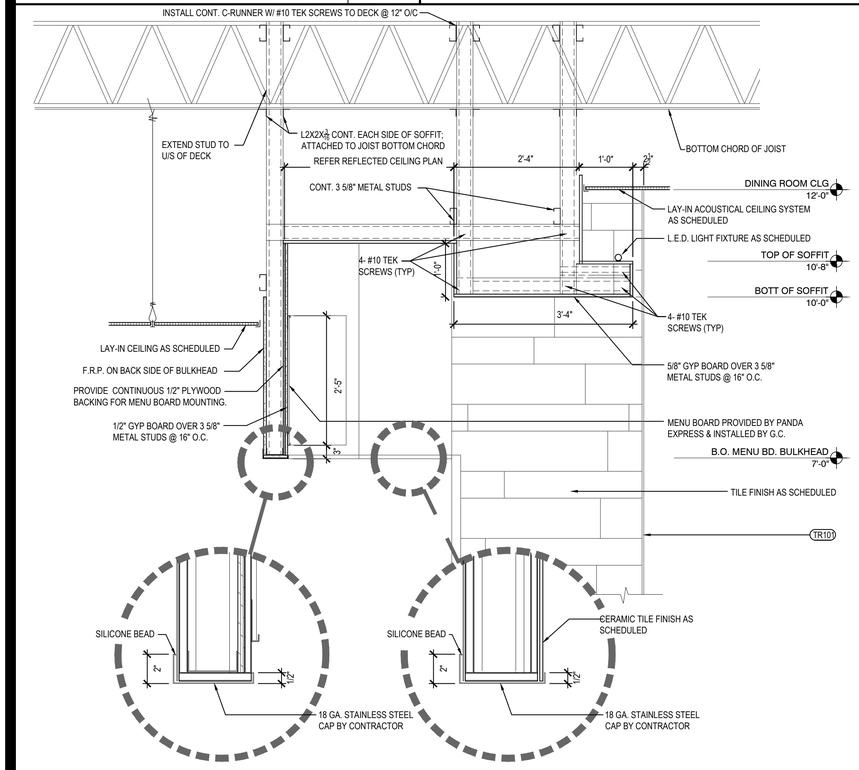

SERVICE COUNTER SOFFIT DETAILS 8

Scale= 3/4" = 1'-0" A-402

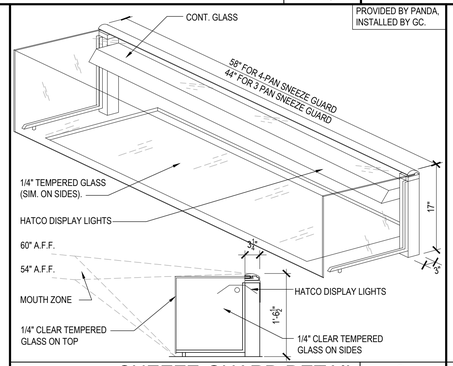

SNEEZE GUARD DETAIL 6

Scale= NTS A-402

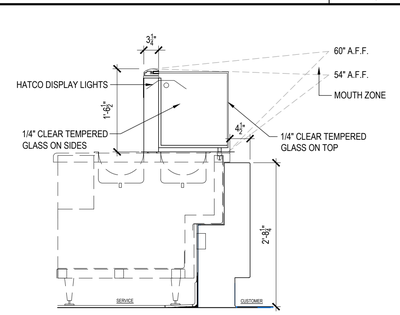

SNEEZE GUARD DETAIL 5

Scale= NTS A-402

NOT USED 7

Scale= 1 1/2" = 1'-0" A-402

NOT USED 4

Scale= 1 1/2" = 1'-0" A-402

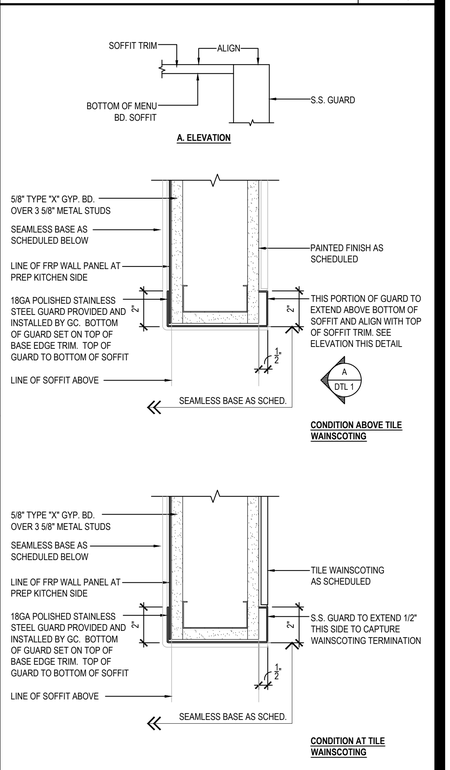

CORNER GUARD DETAIL 1

Scale= 3" = 1'-0" A-402

PANDA EXPRESS, INC.
1683 Walnut Grove Ave.
Rosemead, California
91770
Telephone: 626.799.9898
Facsimile: 626.372.8288

All ideas, designs, arrangement and plans indicated or represented by this drawing are the property of Panda Express Inc. and were created for use on this specific project. None of these ideas, designs, arrangements or plans may be used by or disclosed to any person, firm, or corporation without the written permission of Panda Express Inc.

REVISIONS:

ISSUE DATE:

	LANDLORD REVIEW	03-04-2022
	FINAL LANDLORD REV.	06-20-2022
	PERMIT	07-19-2022
	BID SET	10-06-2022
	CONSTRUCTION SET	01-16-2023

DRAWN BY: TD

PANDA PROJECT #: D7861

ARCH PROJECT #: JCDT21-0268

I certify that these documents were prepared or approved by me, and that I am a duly licensed architect/ engineer under the laws of the State of Maryland, license number 20249, expiration date 2/10/2024

NORR ARCHITECTS ENGINEERS PLANNERS

PANDA EXPRESS

TRUE WARM & WELCOME
10300 Mill Run Circle
Owings Mills, MD 21117

A-402

ARCHITECTURAL DETAILS

CONSTRUCTION SET 01-16-2023

TRUE WARM & WELCOME 2300 R6 RR