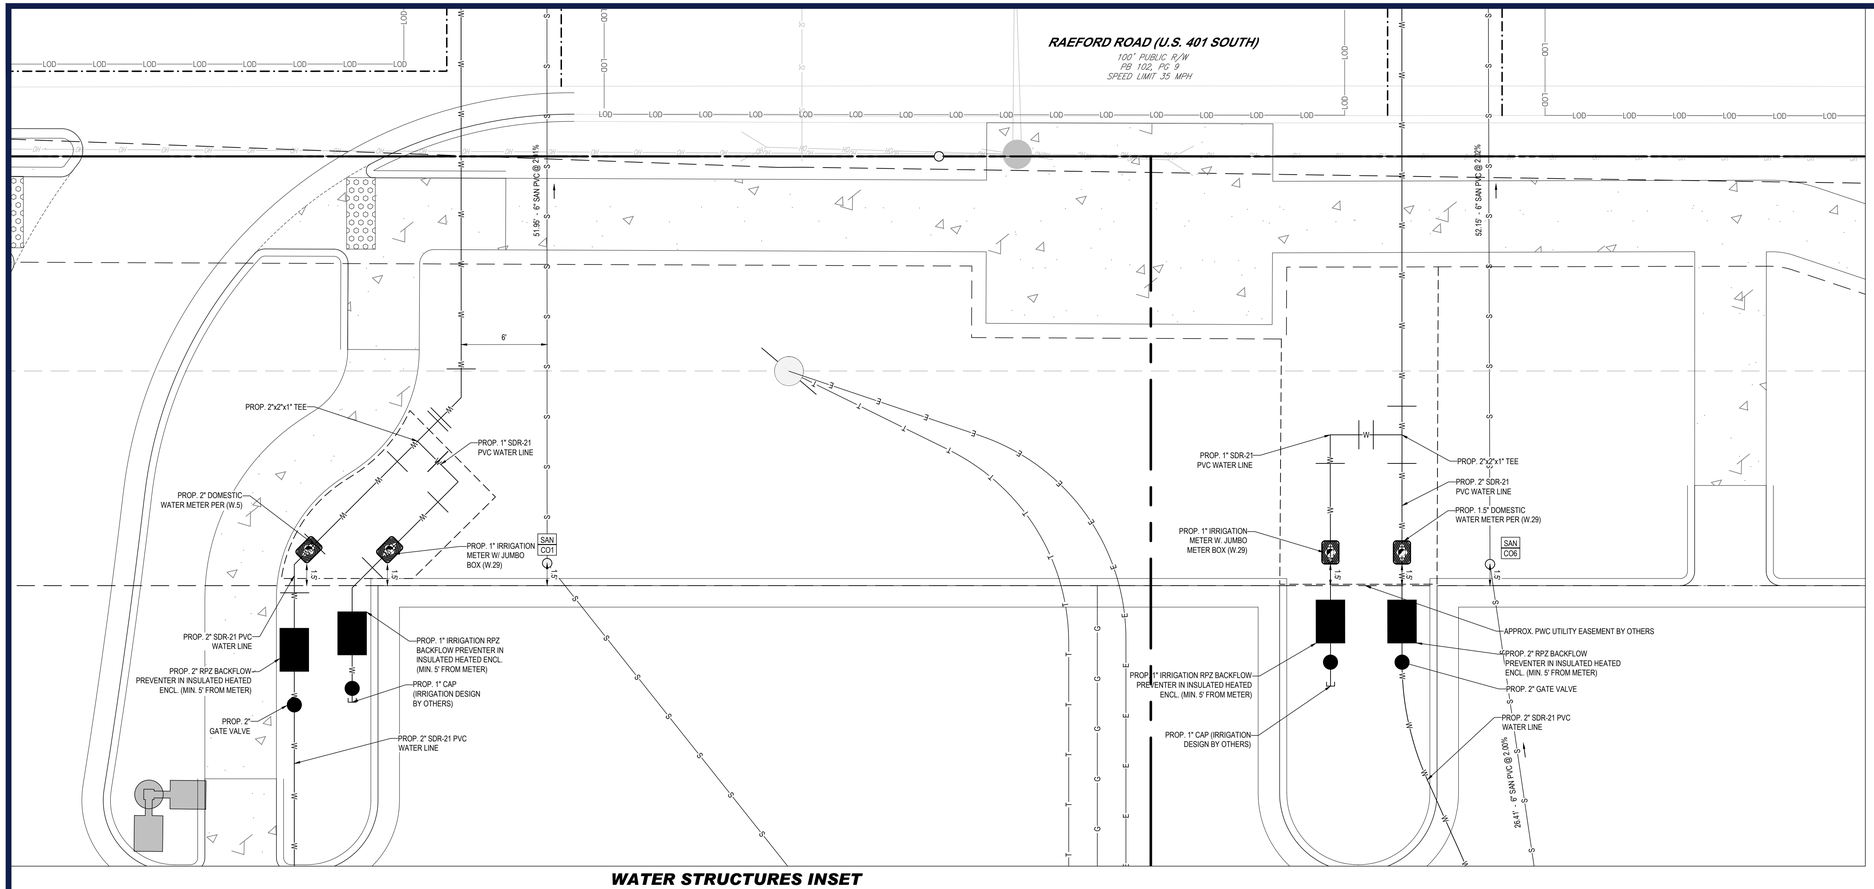

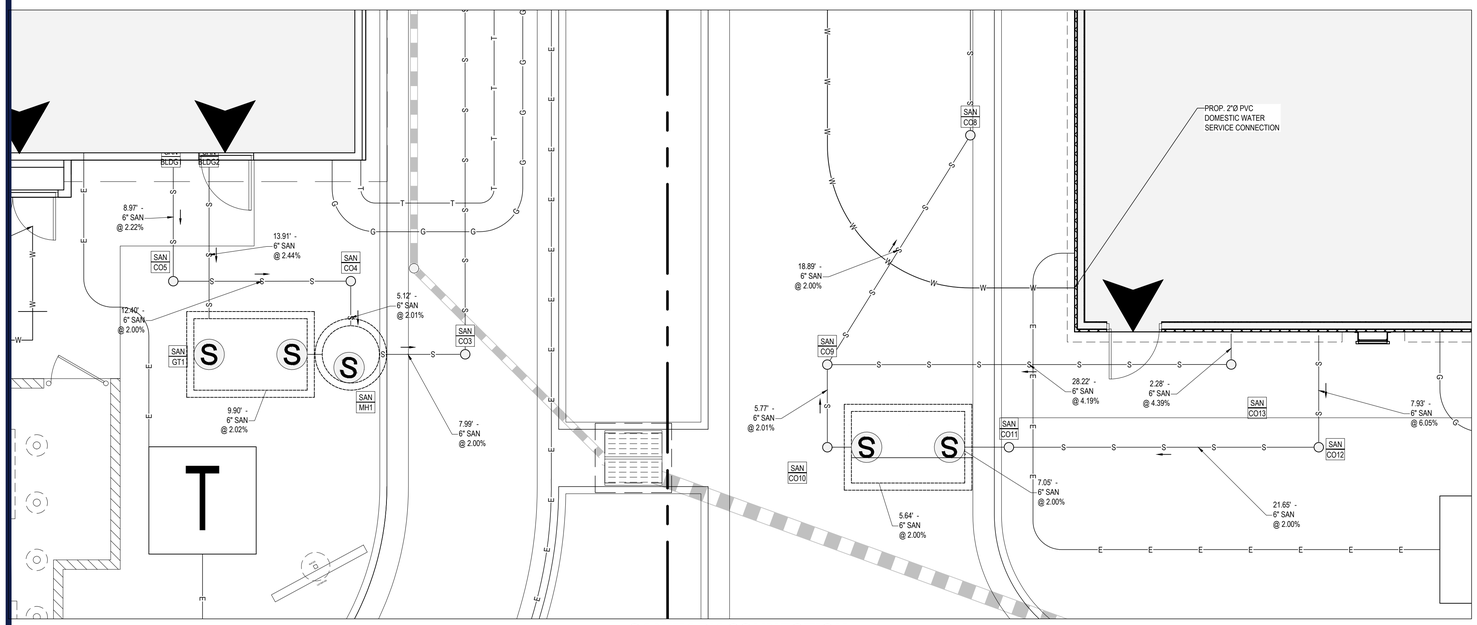

SANITARY CONNECTION INSET

5 2.5 1.25 0 5
1"= 5'

LOCATION MAP

SCALE: N.T.S.
PLAN REFERENCE:

Copyright
Corporation:
GOOGLE MAPS

UTILITY LEGEND

EXISTING NOTE	TYPICAL NOTE TEXT	PROPOSED NOTE
	PROPERTY LINE	
W W	UNDERGROUND WATER LINE	W W
FO FO	UNDERGROUND FIBER OPTIC	
OH OH	OVERHEAD WIRE	
E E	UNDERGROUND ELECTRIC SERVICE	
T T	UNDERGROUND TELEPHONE	
	STORM SEWER	
	SANITARY SEWER MAIN	S S
	LIMITS OF DISTURBANCE	LOD LOD
	UTILITY POLE/LIGHT	
	CLEAN OUT	
S	SANITARY MANHOLE	
	STORM MANHOLE	
	STORM CURB INLET	
	STORM INLET	
	WATER VALVE	
W	WATER METER	
	SANITARY LABEL	SAN XXX
	STREET LIGHT	

BOHLER
BOHLER ENGINEERING NC, PLLC
SITE CIVIL AND CONSULTING ENGINEERING
LAND SURVEYING
PROGRAM MANAGEMENT
LANDSCAPE ARCHITECTURE
ENVIRONMENTAL SERVICES
PERMITTING SERVICES
TRANSPORTATION SERVICES

THE DESIGN, IDEAS AND CONCEPTS OF THIS PLAN ARE THE PROPERTY AND COPYRIGHT OF BOHLER ENGINEERING NC, PLLC AND SHALL NOT BE USED OR DISCLOSED TO ANY PERSON, ENTITY OR CORPORATION WITHOUT THE WRITTEN AUTHORIZATION FROM BOHLER. ONLY APPROVED AND SEALED PLANS SHALL BE UTILIZED FOR CONSTRUCTION PURPOSES.
© BOHLER, PLLC

REVISIONS

REV	DATE	COMMENT	DRAWN BY / CHECKED BY
1	12/23/20	CITY COMMENTS	TAM / BBM
2	1/6/21	NCDOT COMMENTS	TAM / BBM
3	2/8/21	INFASTRUCTURE COMMENTS	TAM / BBM
4	3/1/21	SITE PLAN REVISIONS	TAM / BBM

811 Know what's below. Call before you dig.
ALWAYS CALL 811
It's fast. It's free. It's the law.

ISSUED FOR PERMIT

THIS DRAWING IS INTENDED FOR MUNICIPAL AND/OR AGENCY REVIEW AND APPROVAL. IT IS NOT INTENDED AS A CONSTRUCTION DOCUMENT UNLESS INDICATED OTHERWISE.

PROJECT No.:	NCC191503
DRAWN BY:	TAM
CHECKED BY:	RCB
DATE:	11/16/2020
CAD I.D.:	UTP-0

PROJECT:

CONSTRUCTION DOCUMENTS

FOR

COLUMBIA DEVELOPMENT

RAEFORD ROAD
PANDA EXPRESS & CHIPOTLE
3101 RAEFORD RD.
FAYETTEVILLE, NC 28303

REID: #0427016098000, 0427018027000

BOHLER
BOHLER ENGINEERING NC, PLLC
NCBELS P-1132
1927 S. TRYON STREET, SUITE 310
CHARLOTTE, NC 28203
Phone: (980) 272-3400
Fax: (980) 272-3401
NC@BohlerEng.com

NORTH CAROLINA PROFESSIONAL ENGINEER SEAL 045609 BRIAN B. MILLER 3/1/2021

SHEET TITLE:

UTILITY INSETS

SHEET NUMBER:

C-502

REVISION 4 - 3/1/21

Mar 02, 2021
11:20:19 M:\2019\NCC191503\DRAWINGS\PLAN SETS\CONSTRUCTION DOCUMENTS\NCC191503 - UTP - 1 - LAYOUT C-502 UTILITY INSETS