WATER/AIR BARRIER

PRIMARY LAYER:
FLUID APPLIED WATER PROOFING AS SPECIFIED OVER ENTIRE SURFACE OF EXTERIOR SHEATHING AS SCHEDULED TO RECEIVE COMPOSITE DECKING.

SECONDARY LAYER:
15 POUND BUILDING FELT OVER ENTIRE SURFACE OF EXTERIOR SHEATHING AS SCHEDULED TO RECEIVE COMPOSITE DECKING.

MECHANICAL PATCH:
MASTIC OVER ALL MECHANICAL FASTENERS

CONSTRUCTION

EXTERIOR SHEATHING - REF. ARCHITECTURAL AND STRUCTURAL DETAILS
WALL STUD - REFER STRUCTURAL
NICHIHA ARCHITECTURAL WALL PANEL
NICHIHA CLIP SYSTEM
PROVIDE CORROSION RESISTANT FASTENERS @ 16" O.C.

WOOD STUDS:
FASTENERS MUST PENETRATE SOLID STRUCTURE A MINIMUM OF 1"

METAL STUDS:
SCREWS MUST PENETRATE SOLID STRUCTURE A MINIMUM OF 1/2"

VERTICAL CONTROL/EXPANSION JOINTS - 3/8" SEALANT JOINT
HORIZONTAL JOINT BETWEEN FINISHED BOARDS
NICHIHA STARTER TRACK - TRACK TO BE SECURED AT EVERY STUD LINE

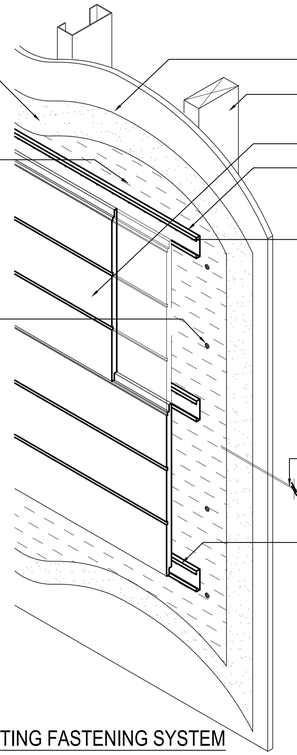

SURFACE MOUNTING FASTENING SYSTEM

NICHIHA PANEL FASTENING & WATER PROOFING | 3
Scale= 1 1/2" = 1'-0" | A-201

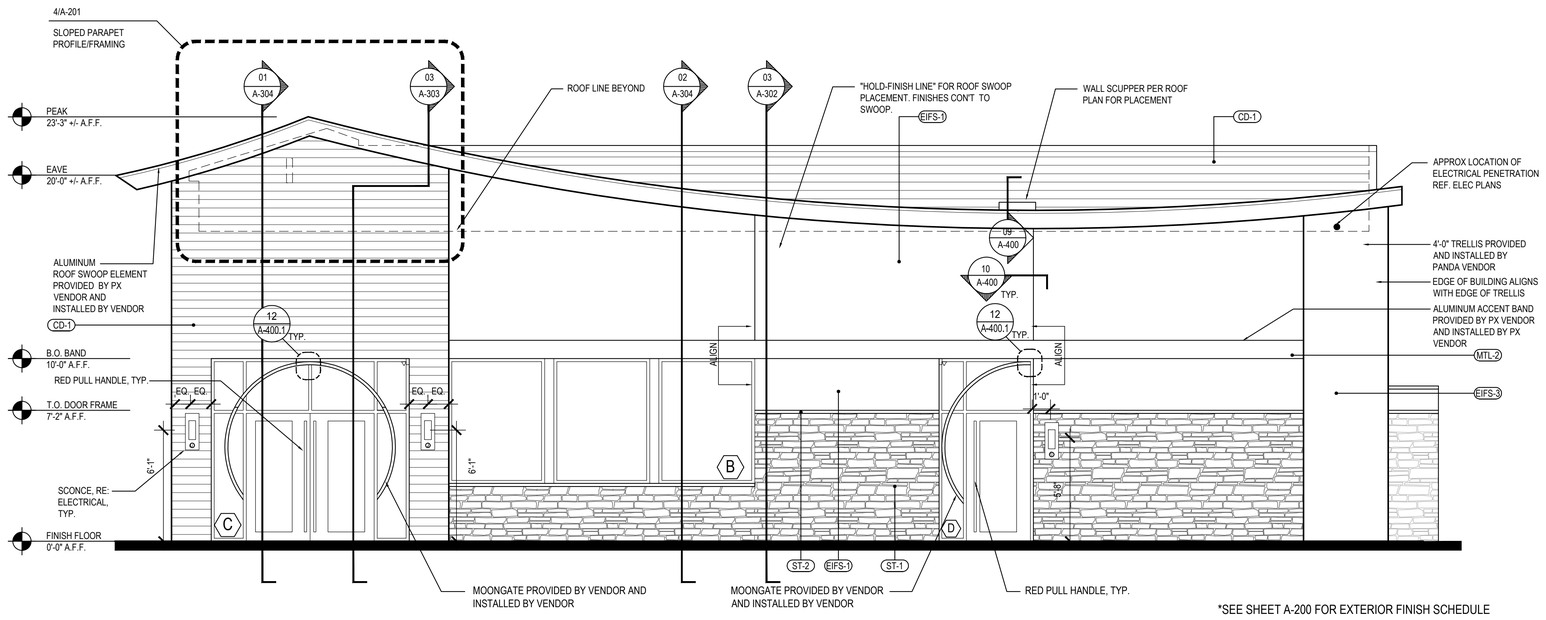

EAST ELEVATION | 2
Scale= 1/4" = 1'-0" | A-201

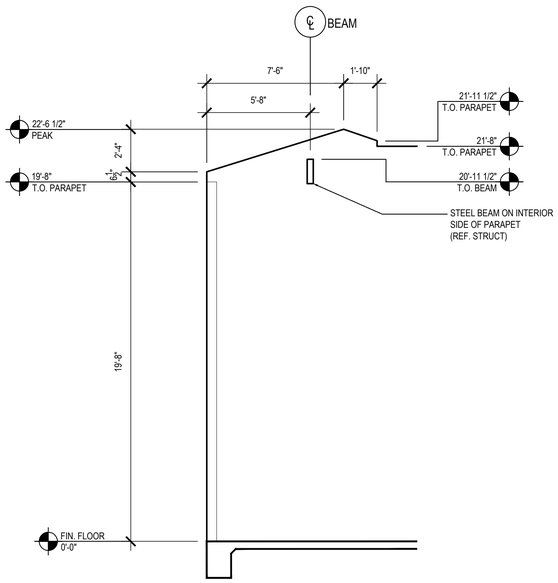

SLOPED PARAPET FRAMING PROFILE | 4
Scale= 1/4" = 1'-0" | A-201

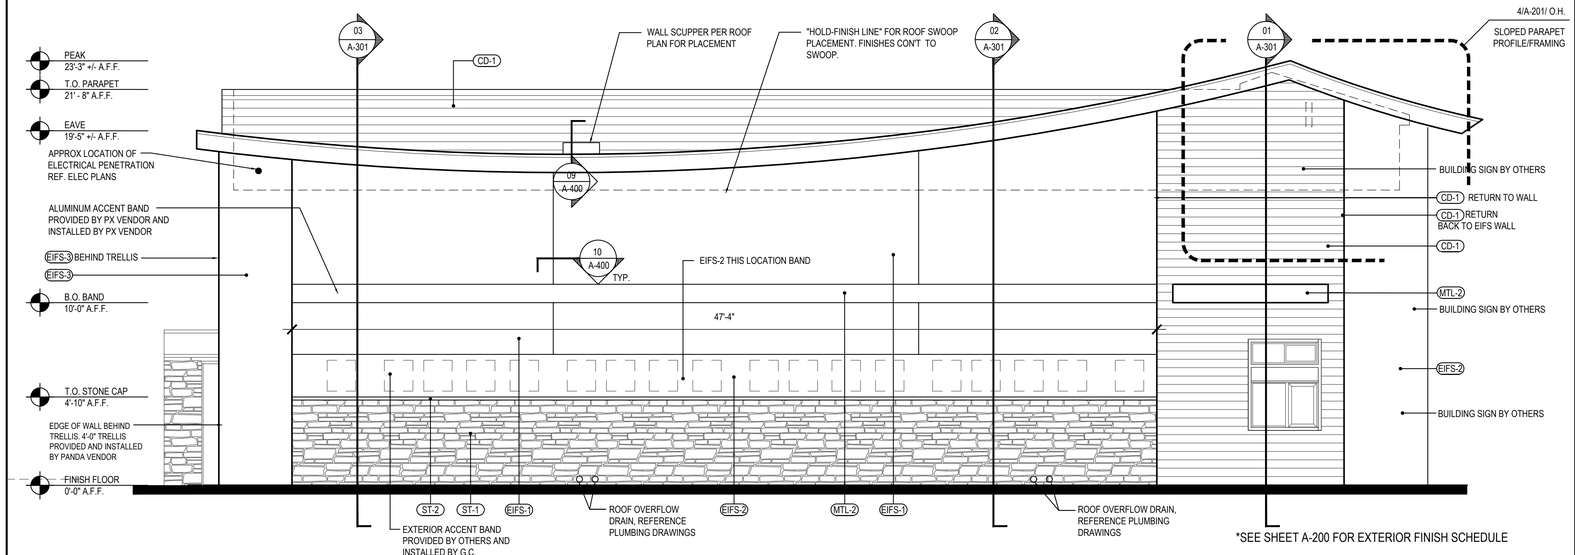

WEST ELEVATION | 1
Scale= 1/4" = 1'-0" | A-201

ISSUE FOR BID 12-12-22

PANDA EXPRESS, INC.
1683 Walnut Grove Ave.
Rosemead, California
91770
Telephone: 626.799.9898
Facsimile: 626.372.8288

All ideas, designs, arrangement and plans indicated or represented by this drawing are the property of Panda Express Inc. and were created for use on this specific project. None of these ideas, designs, arrangements or plans may be used by or disclosed to any person, firm, or corporation without the written permission of Panda Express Inc.

REVISIONS:

ISSUE DATE:

ISSUE FOR PERMIT	06-09-22
ISSUE FOR BID	12-12-22

DRAWN BY: AE/SS

PANDA PROJECT #: D8319
PANDA STORE #: 3567
ARCH PROJECT #: 261-340

idGROUP

CARRY D. MCLAIN REGISTERED ARCHITECT STATE OF TENNESSEE NO. 106108
06.09.22

PANDA EXPRESS
PANDA HOME 2600
GUNBARREL RD & IGOU GAP RD.
CHATTANOOGA, TN 37421

A-201
EXTERIOR ELEVATIONS

ISSUE FOR BID 12-12-22
PANDA HOME 2600 R2